Hoestock Road
(Planting)

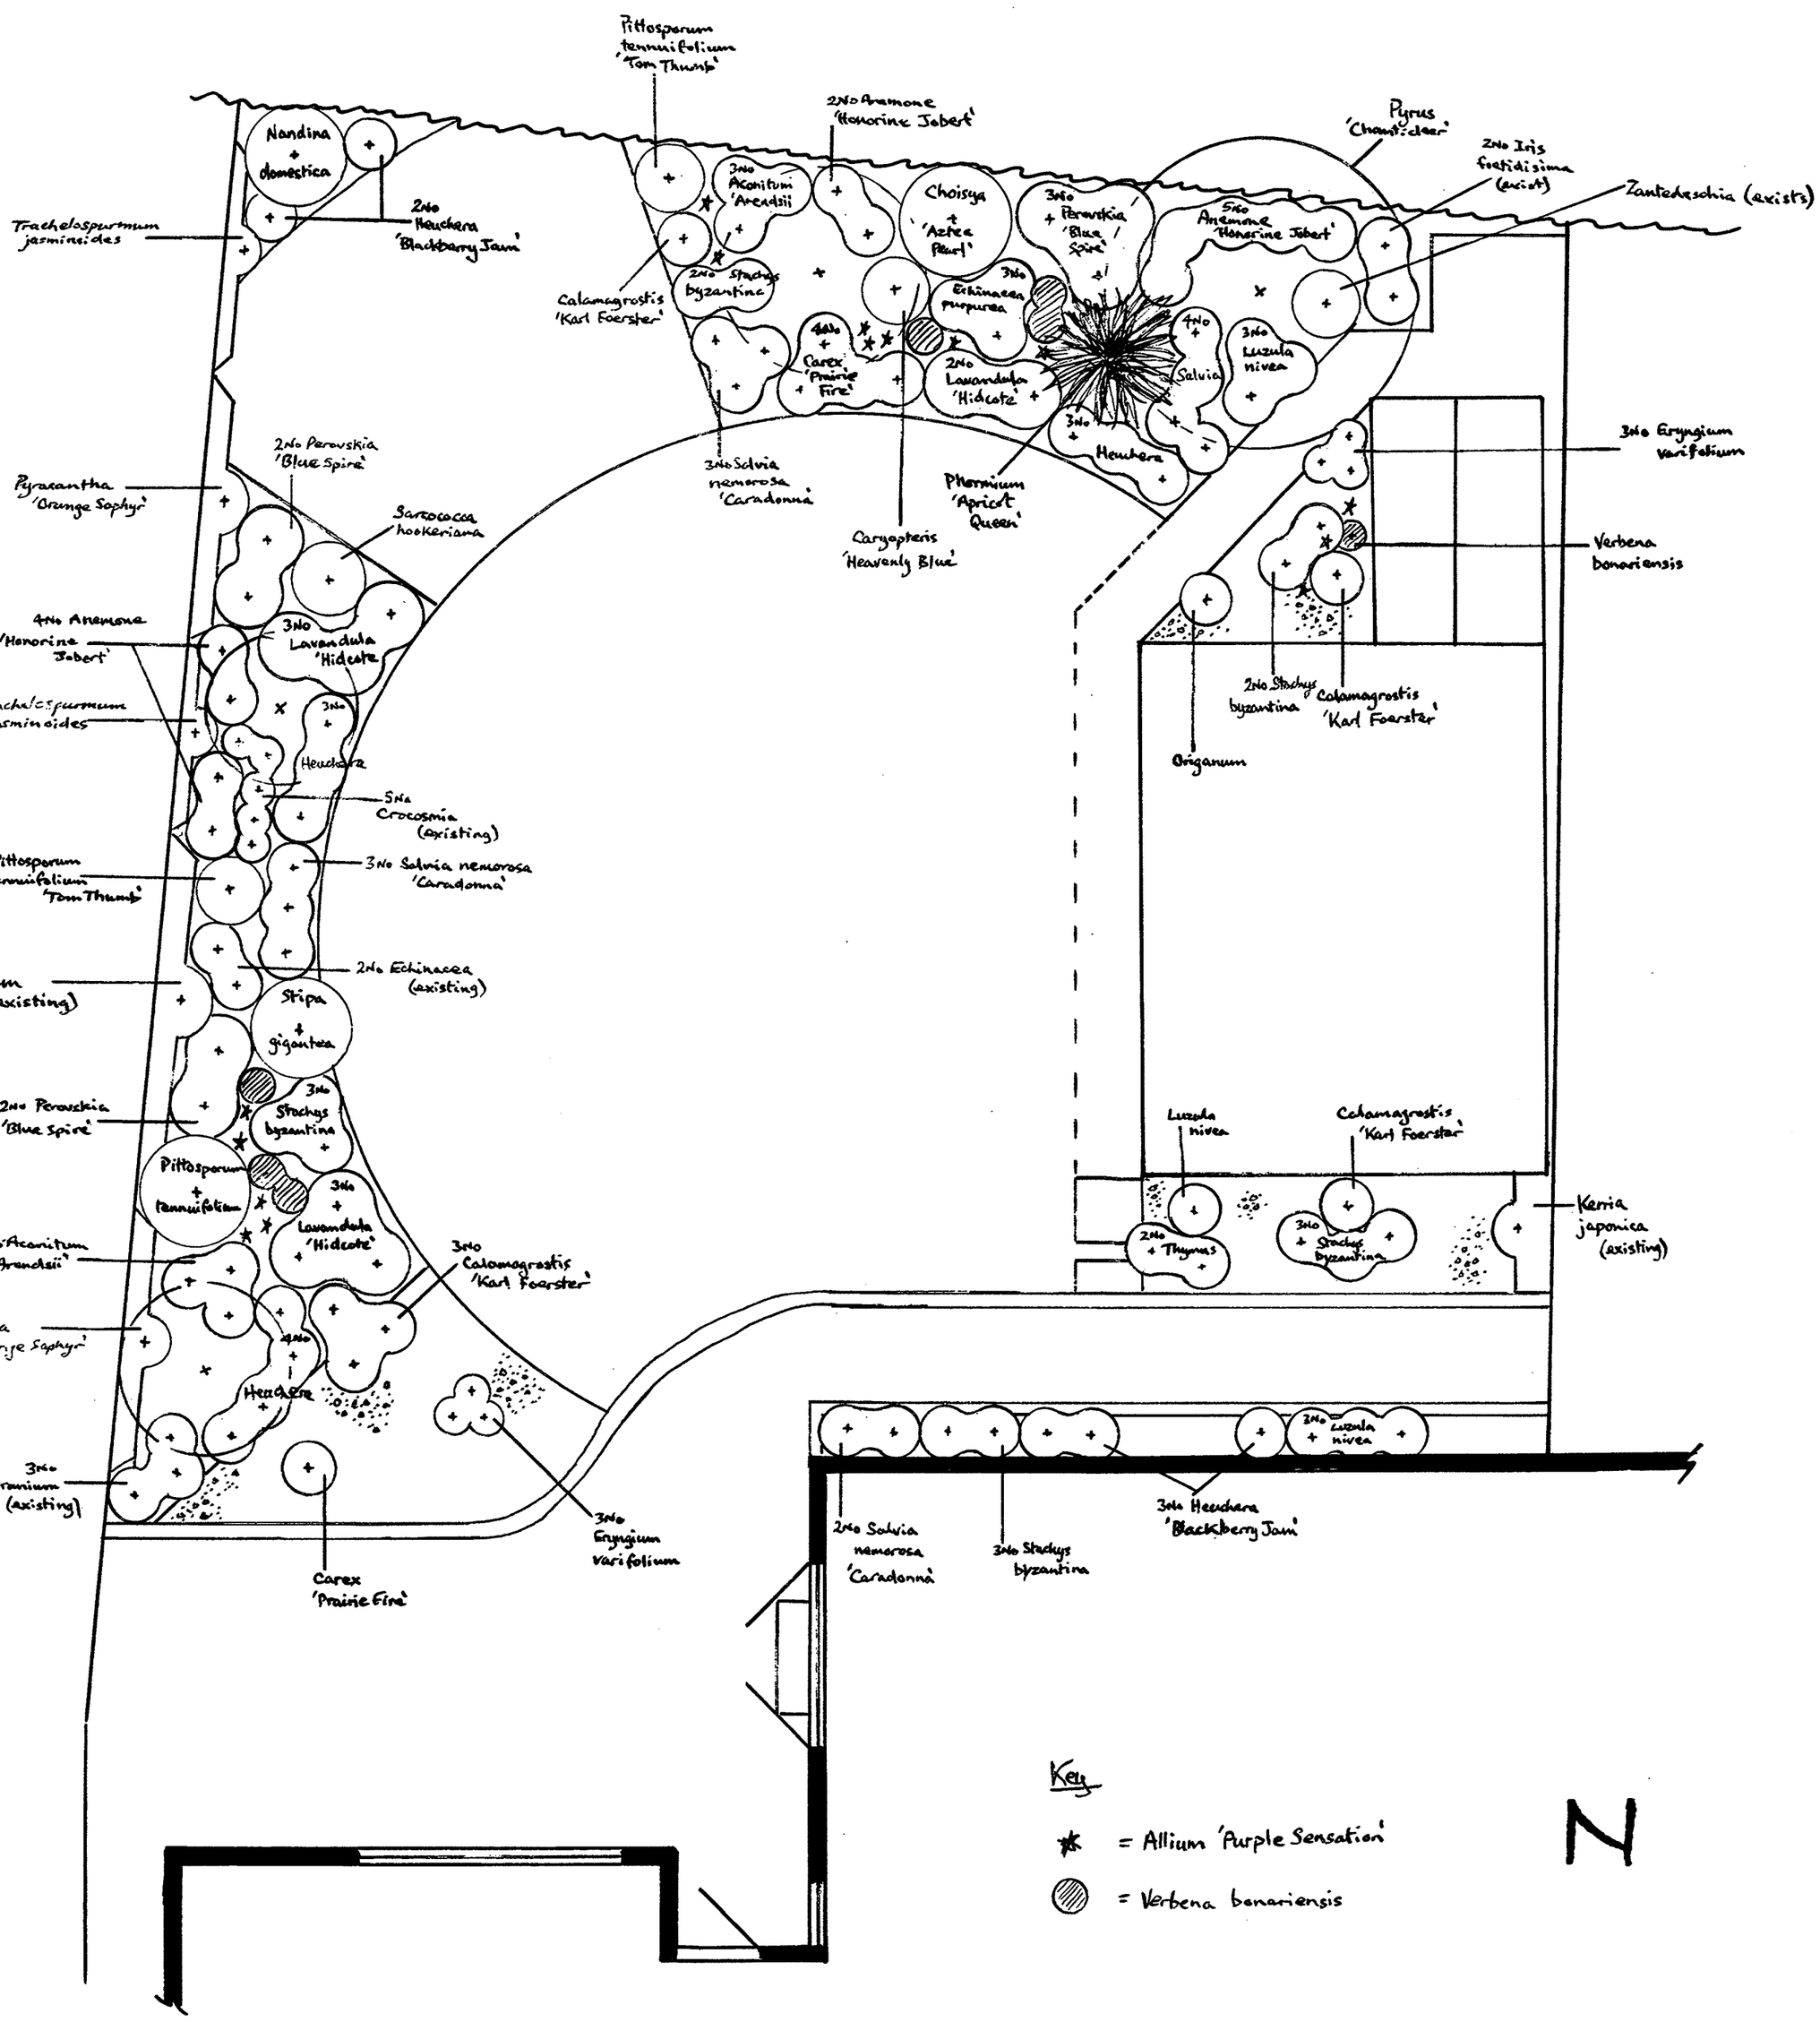

Designer:	David Dellar
Address:	49 Rochford Road, Bishop's Stortford, CM23 5EU
Tel. No.	01279-467016
Client's Name:	Mark & Tracy Taffs
Job Title:	Hoestock Road, Sawbridgeworth
Drawing Title:	Planting Plan
Scale:	1 : 50
Date:	14th November 2009